
LOCALITY PLAN

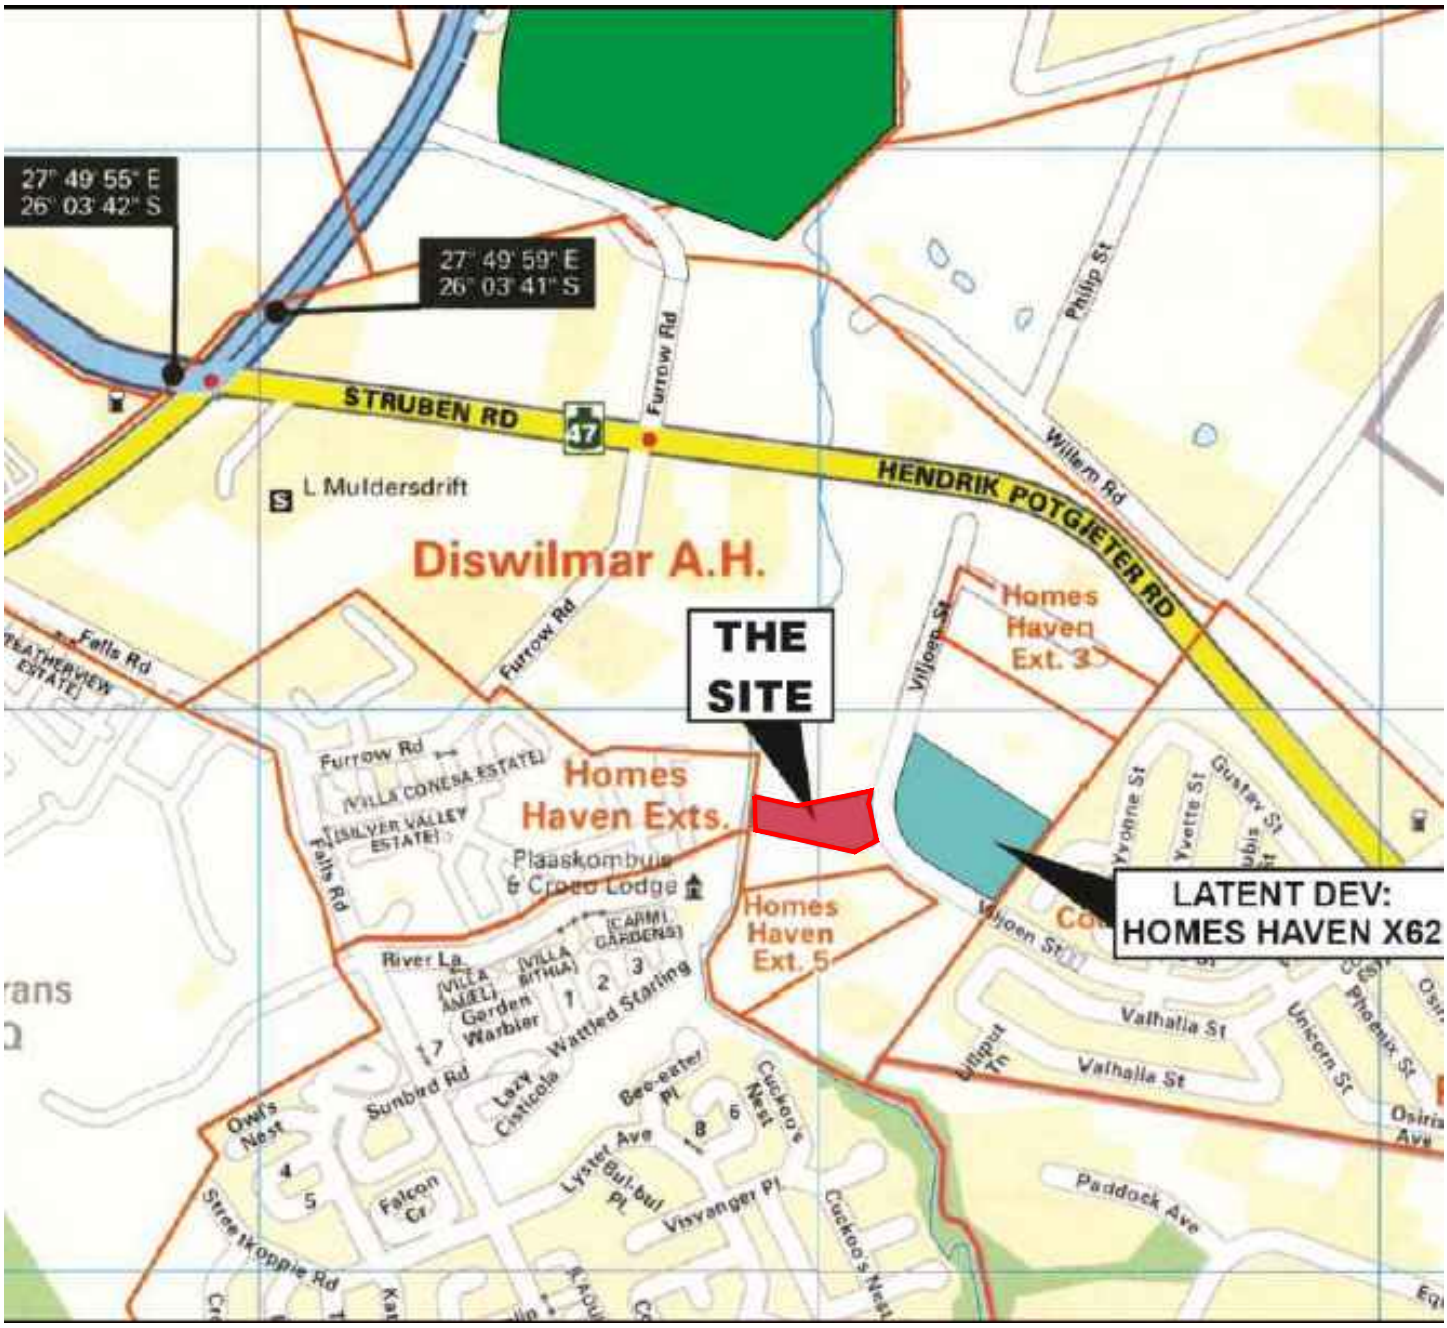

THE SITE

HOMES HAVEN EXT.65
SITUATED ON PORTION 243
(PORTION OF PORTION 76) OF THE FARM
ROODEKRANS 183 IQ

TN
SCALE
N.T.S.

53 Conrad Street
Florida North
E - mail :
httrp@iafrica.com
Tel no:
(011)472 - 1613

Hunter Theron Inc
TOWN PLANNERS